


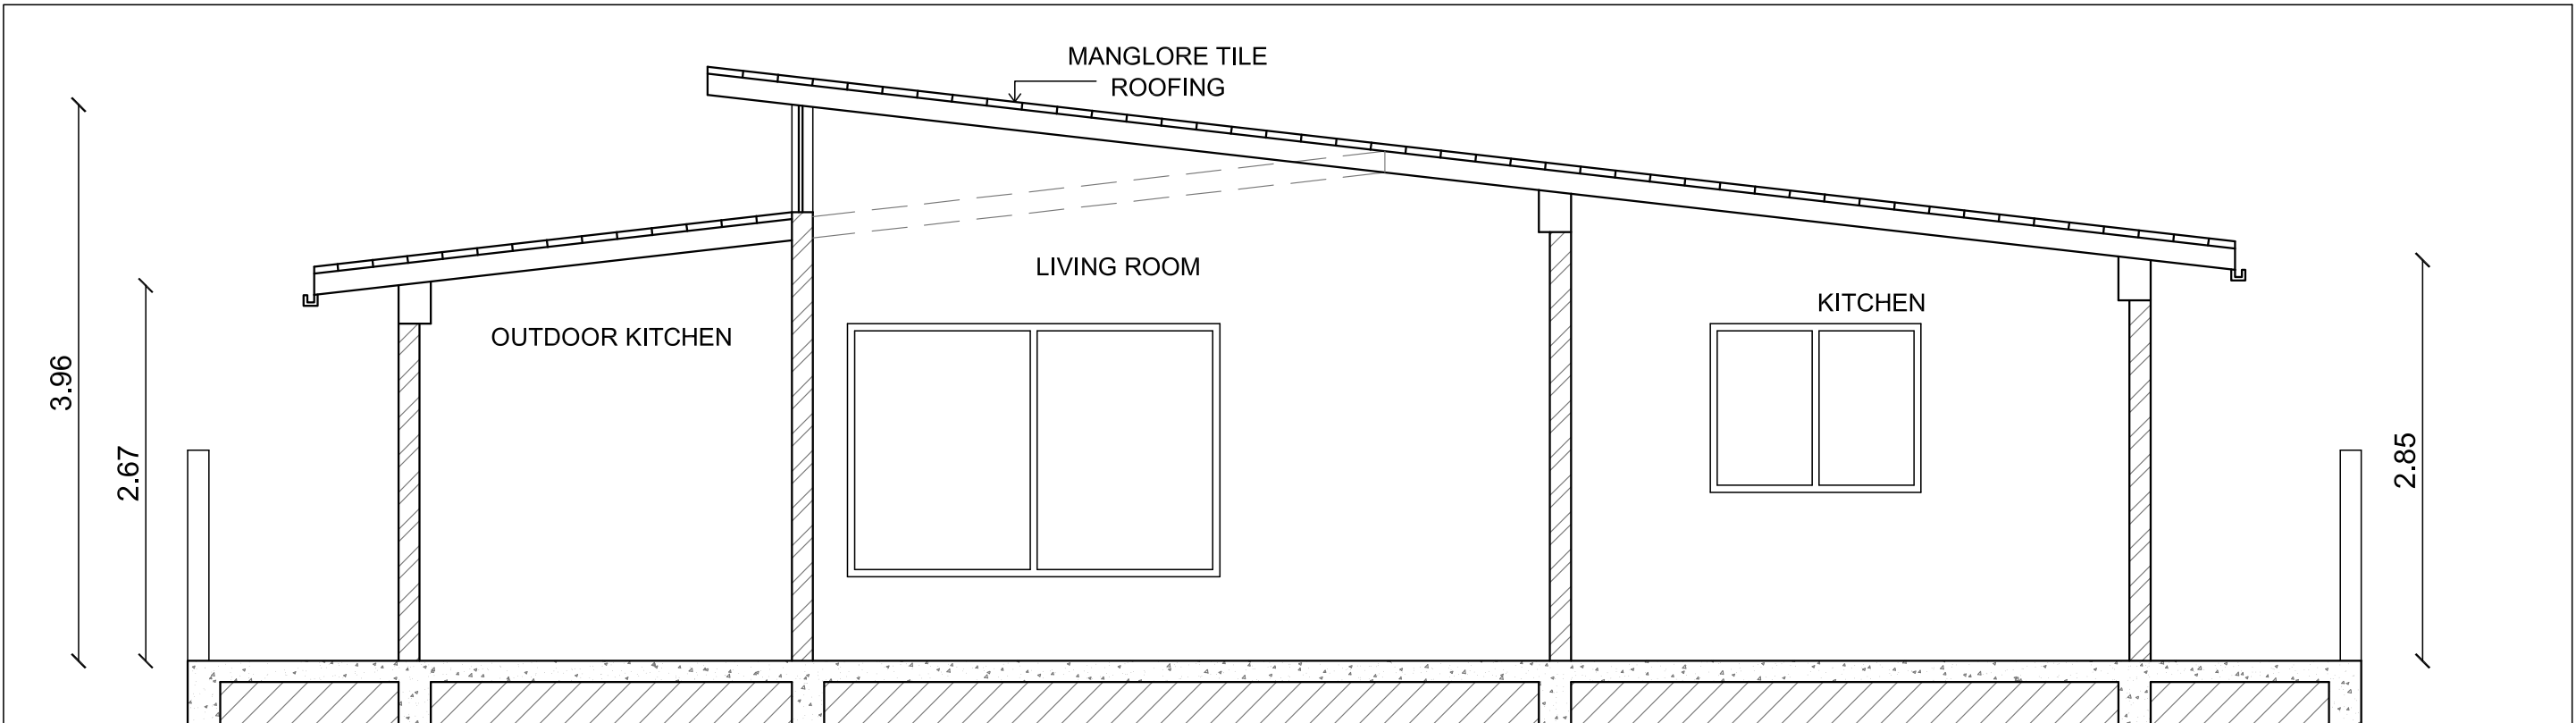


SECTION AA'



VIEW



VIEW

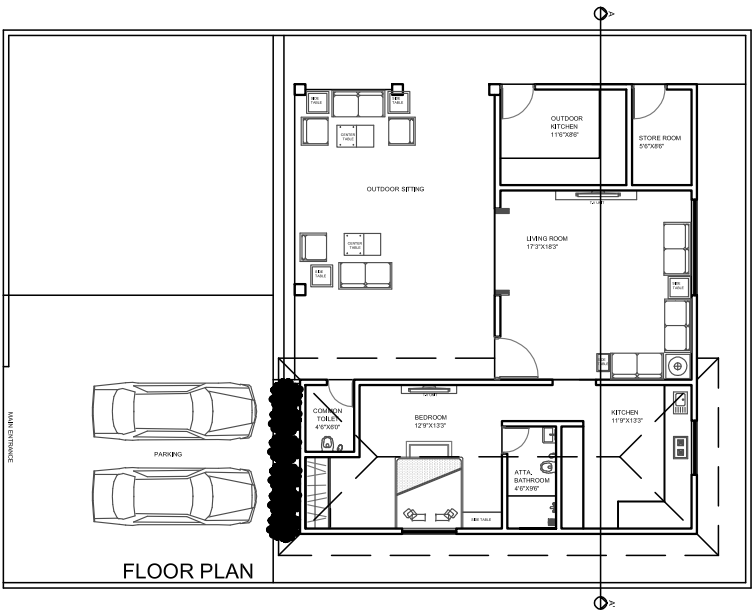

KEY PLAN

PROJECT

PROPOSED FARMHOUSE, DINDORI.

OWNER

MR. GOKUL PINGLE

NOTES

- 1] UNLESS OTHERWISE MENTIONED ALL DIMENSIONS ARE IN M .
- 2] ALL DIMENSIONS ARE FROM UNFINISHED SURFACE TO UNFINISHED SURFACE.
- 3] ALL LEVELS ARE FROM GROUND LEVEL IN M.
- 4] UNLESS MENTIONED ALL EXTERNAL WALLS ARE AS SHOWN IN THE WORKING DRAWING.
- 5] DO NOT SCALE THE DRAWINGS ONLY WRITTEN DIMENSIONS SHOULD BE FOLLOWED.
- 6] ANY ERROR OR AMBIGUITY IN THE DRAWING SHOULD BE BROUGHT TO NOTICE OF THE ARCHITECT BEFORE EXECUTION OF WORK ON SITE.
- 7] FOR STRUCTURAL DETAILS REFER TO STRUCTURAL DRAWINGS.


DWG NO : 208A2

DATE: 2021/04/08

DWG BY: ANUSHREE

WORKING DRAWING

SECTION AA'

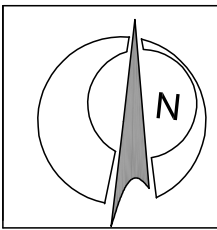

DESIGN CLOUD ARCHITECTS
ARCHITECTS, INTERIOR, URBAN DESIGNERS

AR. VISHAL GHOTEKAR
PH (+91) (772) 004 4004
(+91) (253) 231 0104

